


鼎城区2026年度第十一批次建设项目

3225.778-562.962

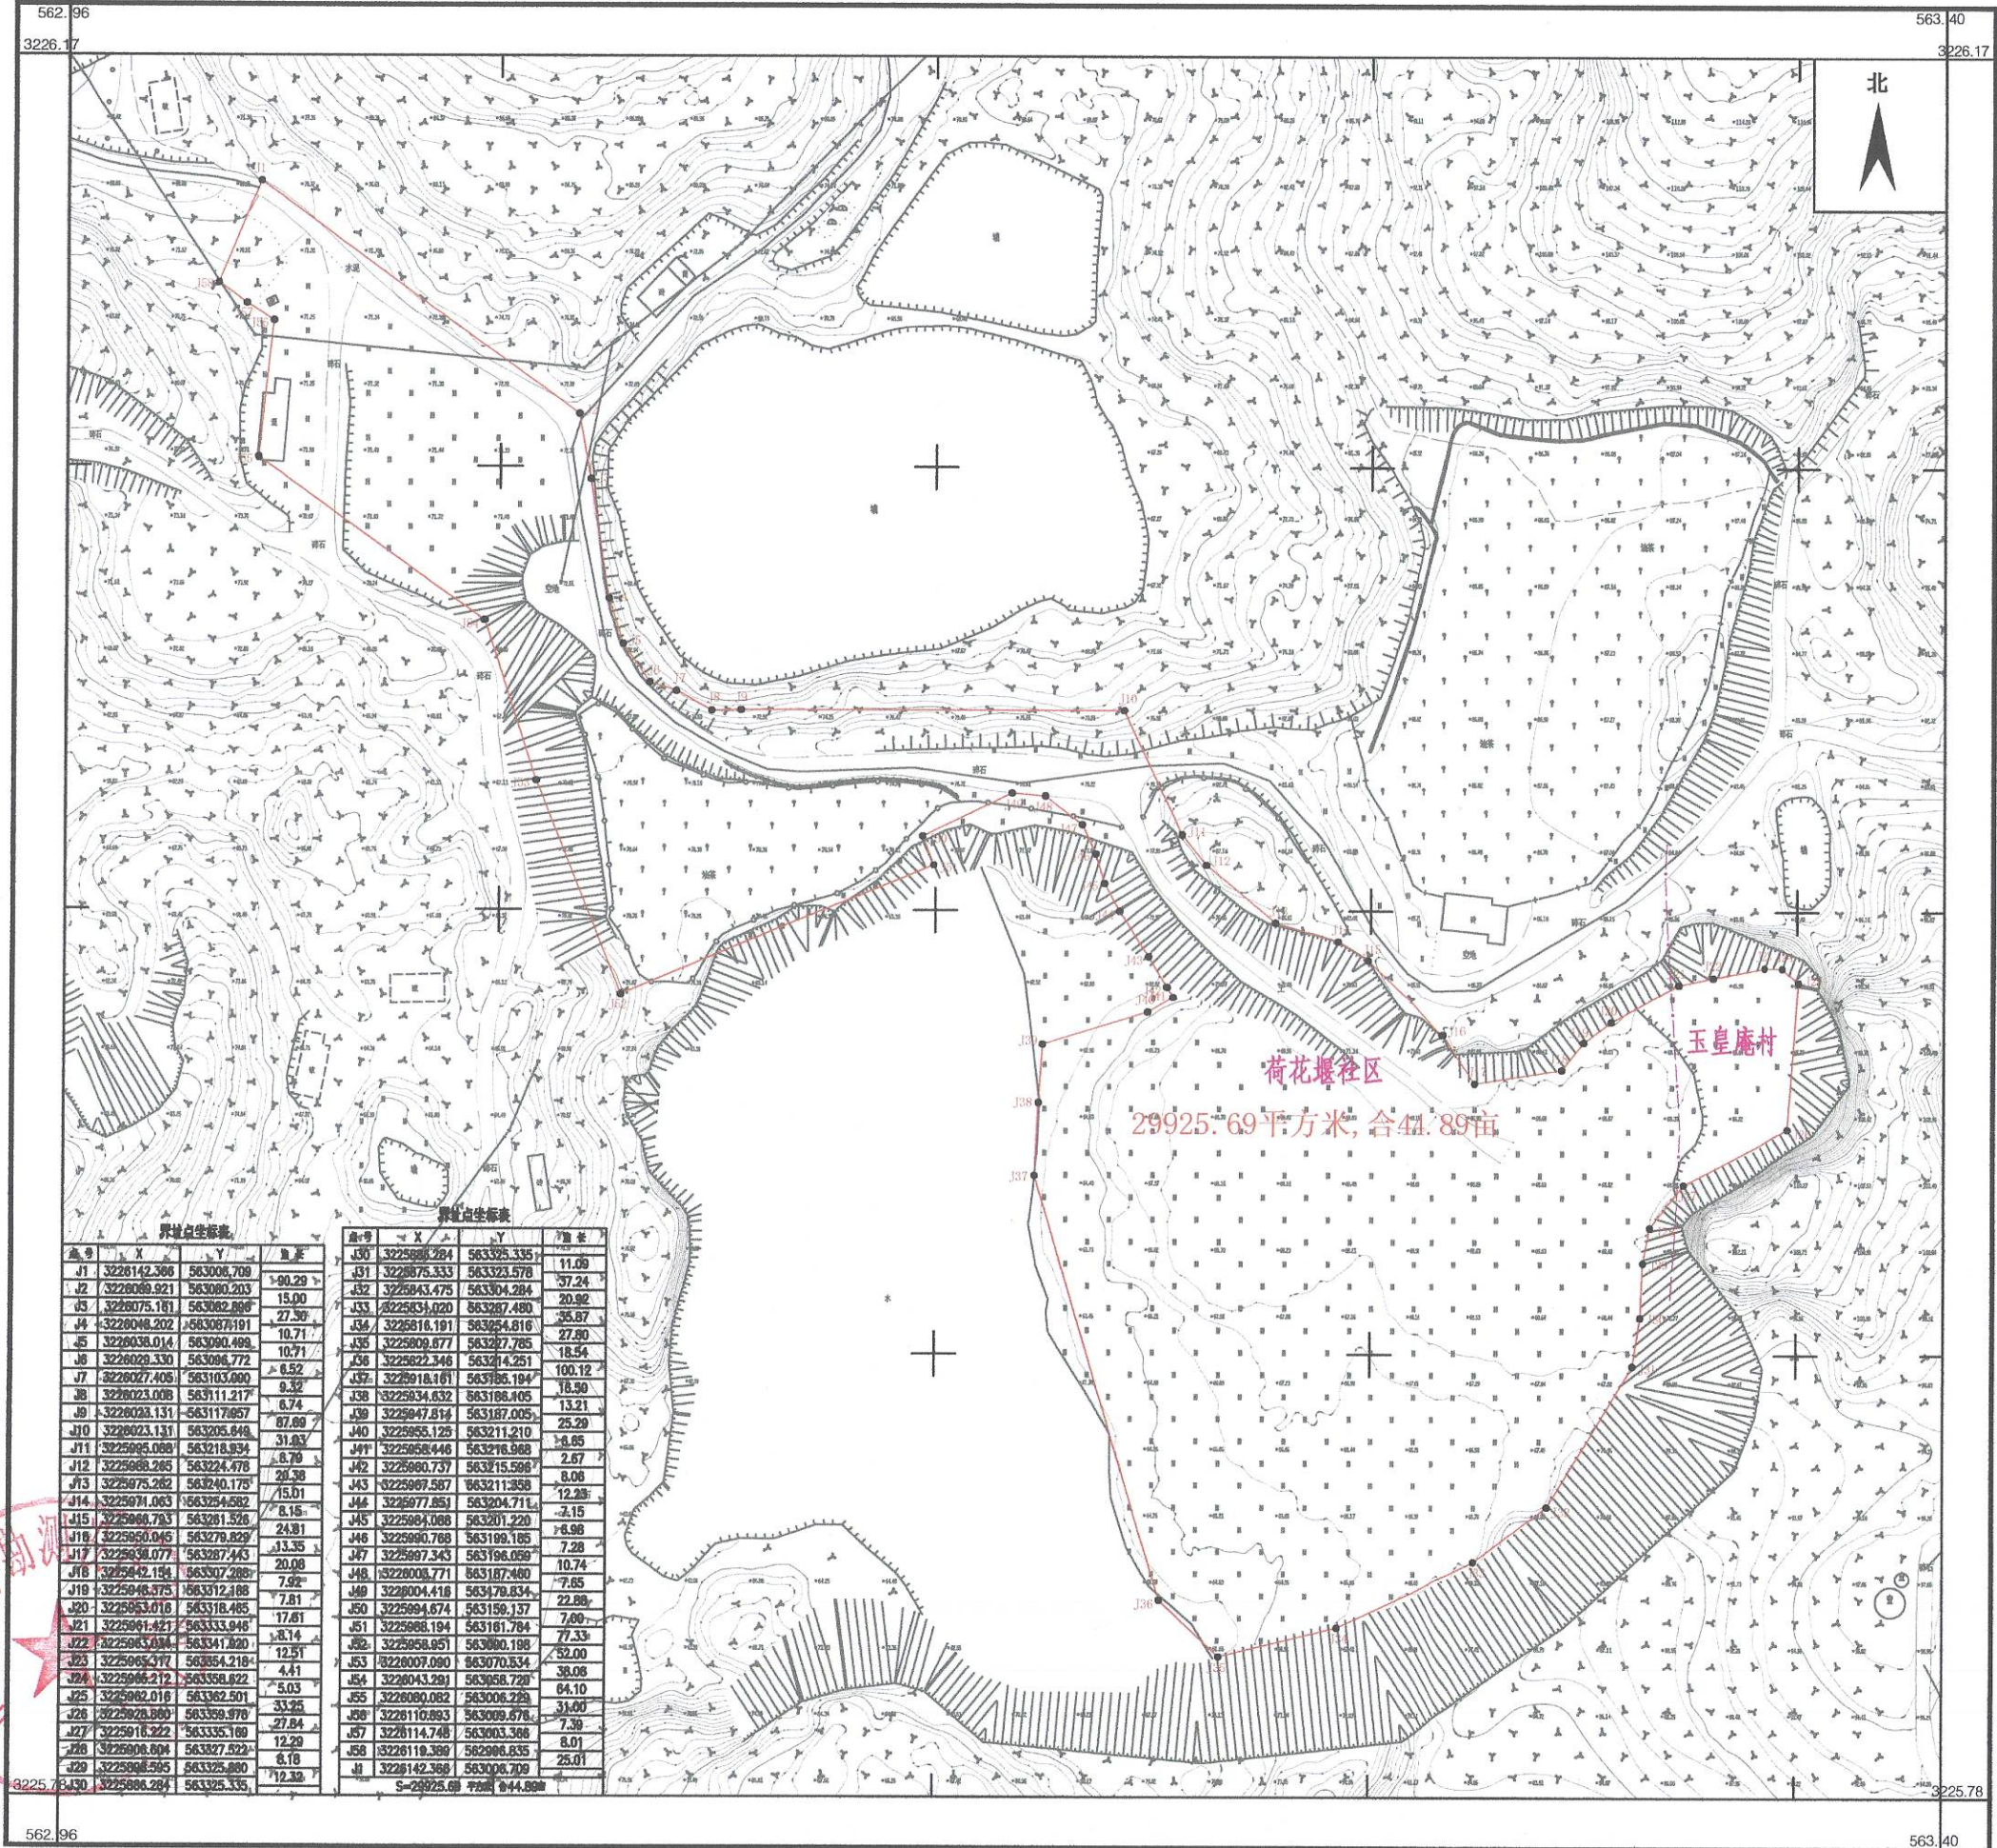

界址点坐标表			
点号	X	Y	距离
J1	3226142.368	563006.709	-90.29
J2	3226089.921	563080.203	15.00
J3	3226075.181	563082.888	27.30
J4	3226048.202	563087.191	10.71
J5	3226038.014	563090.499	10.71
J6	3226029.330	563096.772	6.52
J7	3226027.406	563103.090	9.32
J8	3226023.008	563111.217	8.74
J9	3226023.131	563117.957	87.89
J10	3226023.131	563205.848	31.83
J11	3225995.088	563218.834	8.79
J12	3225988.285	563224.678	20.38
J13	3225975.282	563240.175	15.01
J14	3225971.063	563254.582	8.15
J15	3225966.793	563261.528	24.81
J16	3225960.045	563279.829	13.35
J17	3225958.077	563287.443	20.08
J18	3225942.154	563307.288	7.82
J19	3225946.575	563312.188	7.81
J20	3225953.016	563318.485	17.81
J21	3225961.421	563333.948	8.14
J22	3225965.884	563341.820	12.51
J23	3225965.277	563354.218	4.41
J24	3225966.212	563358.622	5.03
J25	3225962.018	563362.501	33.25
J26	3225963.860	563359.978	27.84
J27	3225916.222	563335.188	12.29
J28	3225908.804	563327.522	8.16
J29	3225908.595	563325.880	12.38
J30	3225886.284	563325.335	

界址点坐标表			
点号	X	Y	距离
J31	3225886.284	563325.335	11.09
J32	3225875.333	563323.578	37.24
J33	3225843.475	563304.284	20.92
J34	3225834.020	563287.480	35.87
J35	3225816.191	563284.816	27.80
J36	3225809.877	563287.785	18.54
J37	3225822.348	563214.251	100.12
J38	3225818.161	563185.194	18.50
J39	3225834.532	563186.405	13.21
J40	3225847.814	563187.005	25.29
J41	3225855.125	563211.210	8.65
J42	3225868.446	563216.988	2.67
J43	3225860.737	563215.598	8.06
J44	3225867.587	563211.388	12.28
J45	3225877.851	563204.711	-1.15
J46	3225864.086	563201.220	16.98
J47	3225890.789	563198.185	7.28
J48	3225897.343	563196.099	10.74
J49	3226008.771	563187.480	7.65
J50	3226004.418	563478.834	22.89
J51	3225984.874	563150.137	7.09
J52	3225988.194	563161.784	77.33
J53	3226007.090	563070.534	52.00
J54	3226043.291	563058.728	38.08
J55	3226080.082	563006.228	64.10
J56	3226110.883	563009.678	31.00
J57	3226114.748	563003.388	7.39
J58	3226119.389	562996.835	8.01
J59	3226142.368	563006.709	25.01

常德市方平勘测设计有限公司

2000国家大地坐标系
1980国家高程基准
2017版图式
2026年5月份数字化制图

1:1000

测量员: 胡策
绘图员: 李友谊
审核员: 晏平